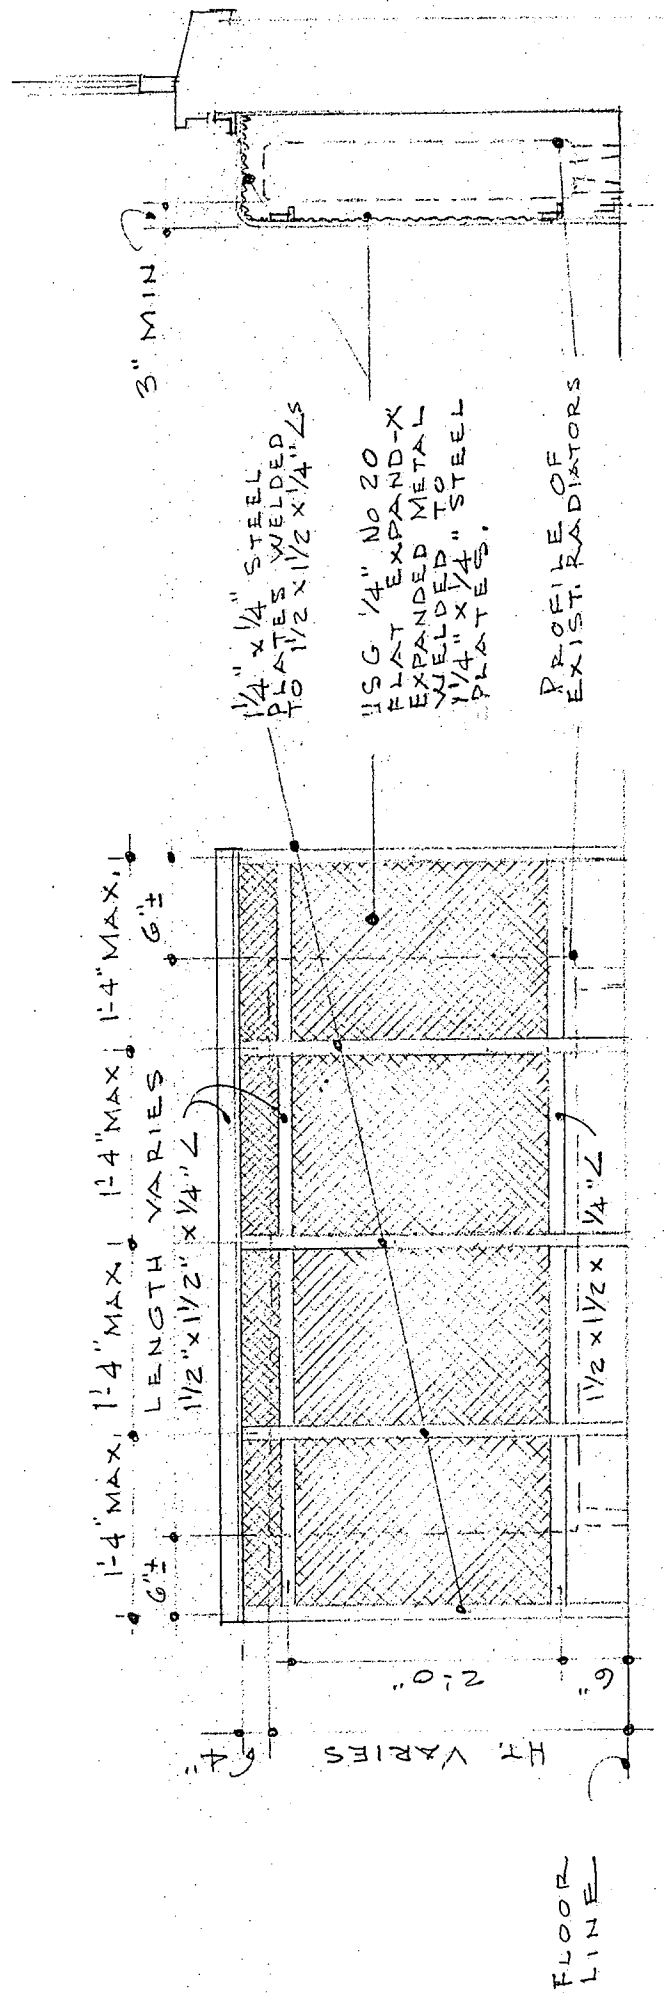




ELEVATION

TYPICAL RADIATOR COVER

NOTE: FURNISH & INSTALL RADIATOR COVERS AS DETAILED IN ALL BED RMS. IN THE MAIN HOSPITAL BUILDING & NURSES' WARD. COVERS ARE PARALLEL TO ADJACENT WALLS.

SECTION SCALE 3/4\"/>

THIRD FLOOR PLAN

SCALE 1/16\"/>

GENERAL NOTES:
This Floor Plan is a redaction of the original working drawing and is not to be used for general conditions, dimensions, and arrangement. Contractor to verify all dimensions and conditions of the buildings before starting any work or fabrication of materials.

New fire escape
See Detail #10

Existing automatic
closing fire doors

See Detail #2

See Detail #11-B

NOTE:
LIGHTING AND EXIT LIGHTS SAME
AS SECOND FLOOR

See Detail #4

Repair roofing and
flashing

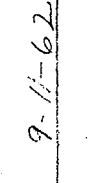
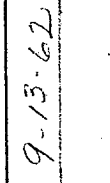
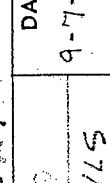
Existing automatic
closing fire doors

Existing fire escape

Repair roofing

Replace roofing
at cant

Check flashing at all parapet
walls, patch where broken
or deteriorated

APPROVED BY:  DATE 9/1/62	EXECUTIVE ASSISTANT COMMISSIONER OF FINANCE
APPROVED BY:  DATE 9/13/62	CHIEF OF ENGINEERS STAFF
MINNERY HILL SENIOR CITIZENS CENTER U.S. 31 W. JEFFERSON COUNTY, KY.	
MADE BY:  DATE 9-7-62	DEPARTMENT OF FINANCE COMMONWEALTH OF KENTUCKY
SCALE: MAIN HOSPITAL BUILDING A.V.L. AS SHOWN THIRD FLOOR PLAN & DETAILS	
LUCKETT & FARLEY ARCHITECTS 914 FLOOR - WASHINGTON BLDG. LOUISVILLE 2, KENTUCKY E. R. RONALD & ASSOCIATES CONSULTING ENGINEERS	
SHEET NO. 3	